REVISIONS				
REV.	ZONE	DESCRIPTION	DATE	APPROVED
D	ALL	REDRAWN TO REFLECT DESIGN DEVELOPMENT.	2/28/00	
E	ALL	GENERAL UPDATES	9/21/00	

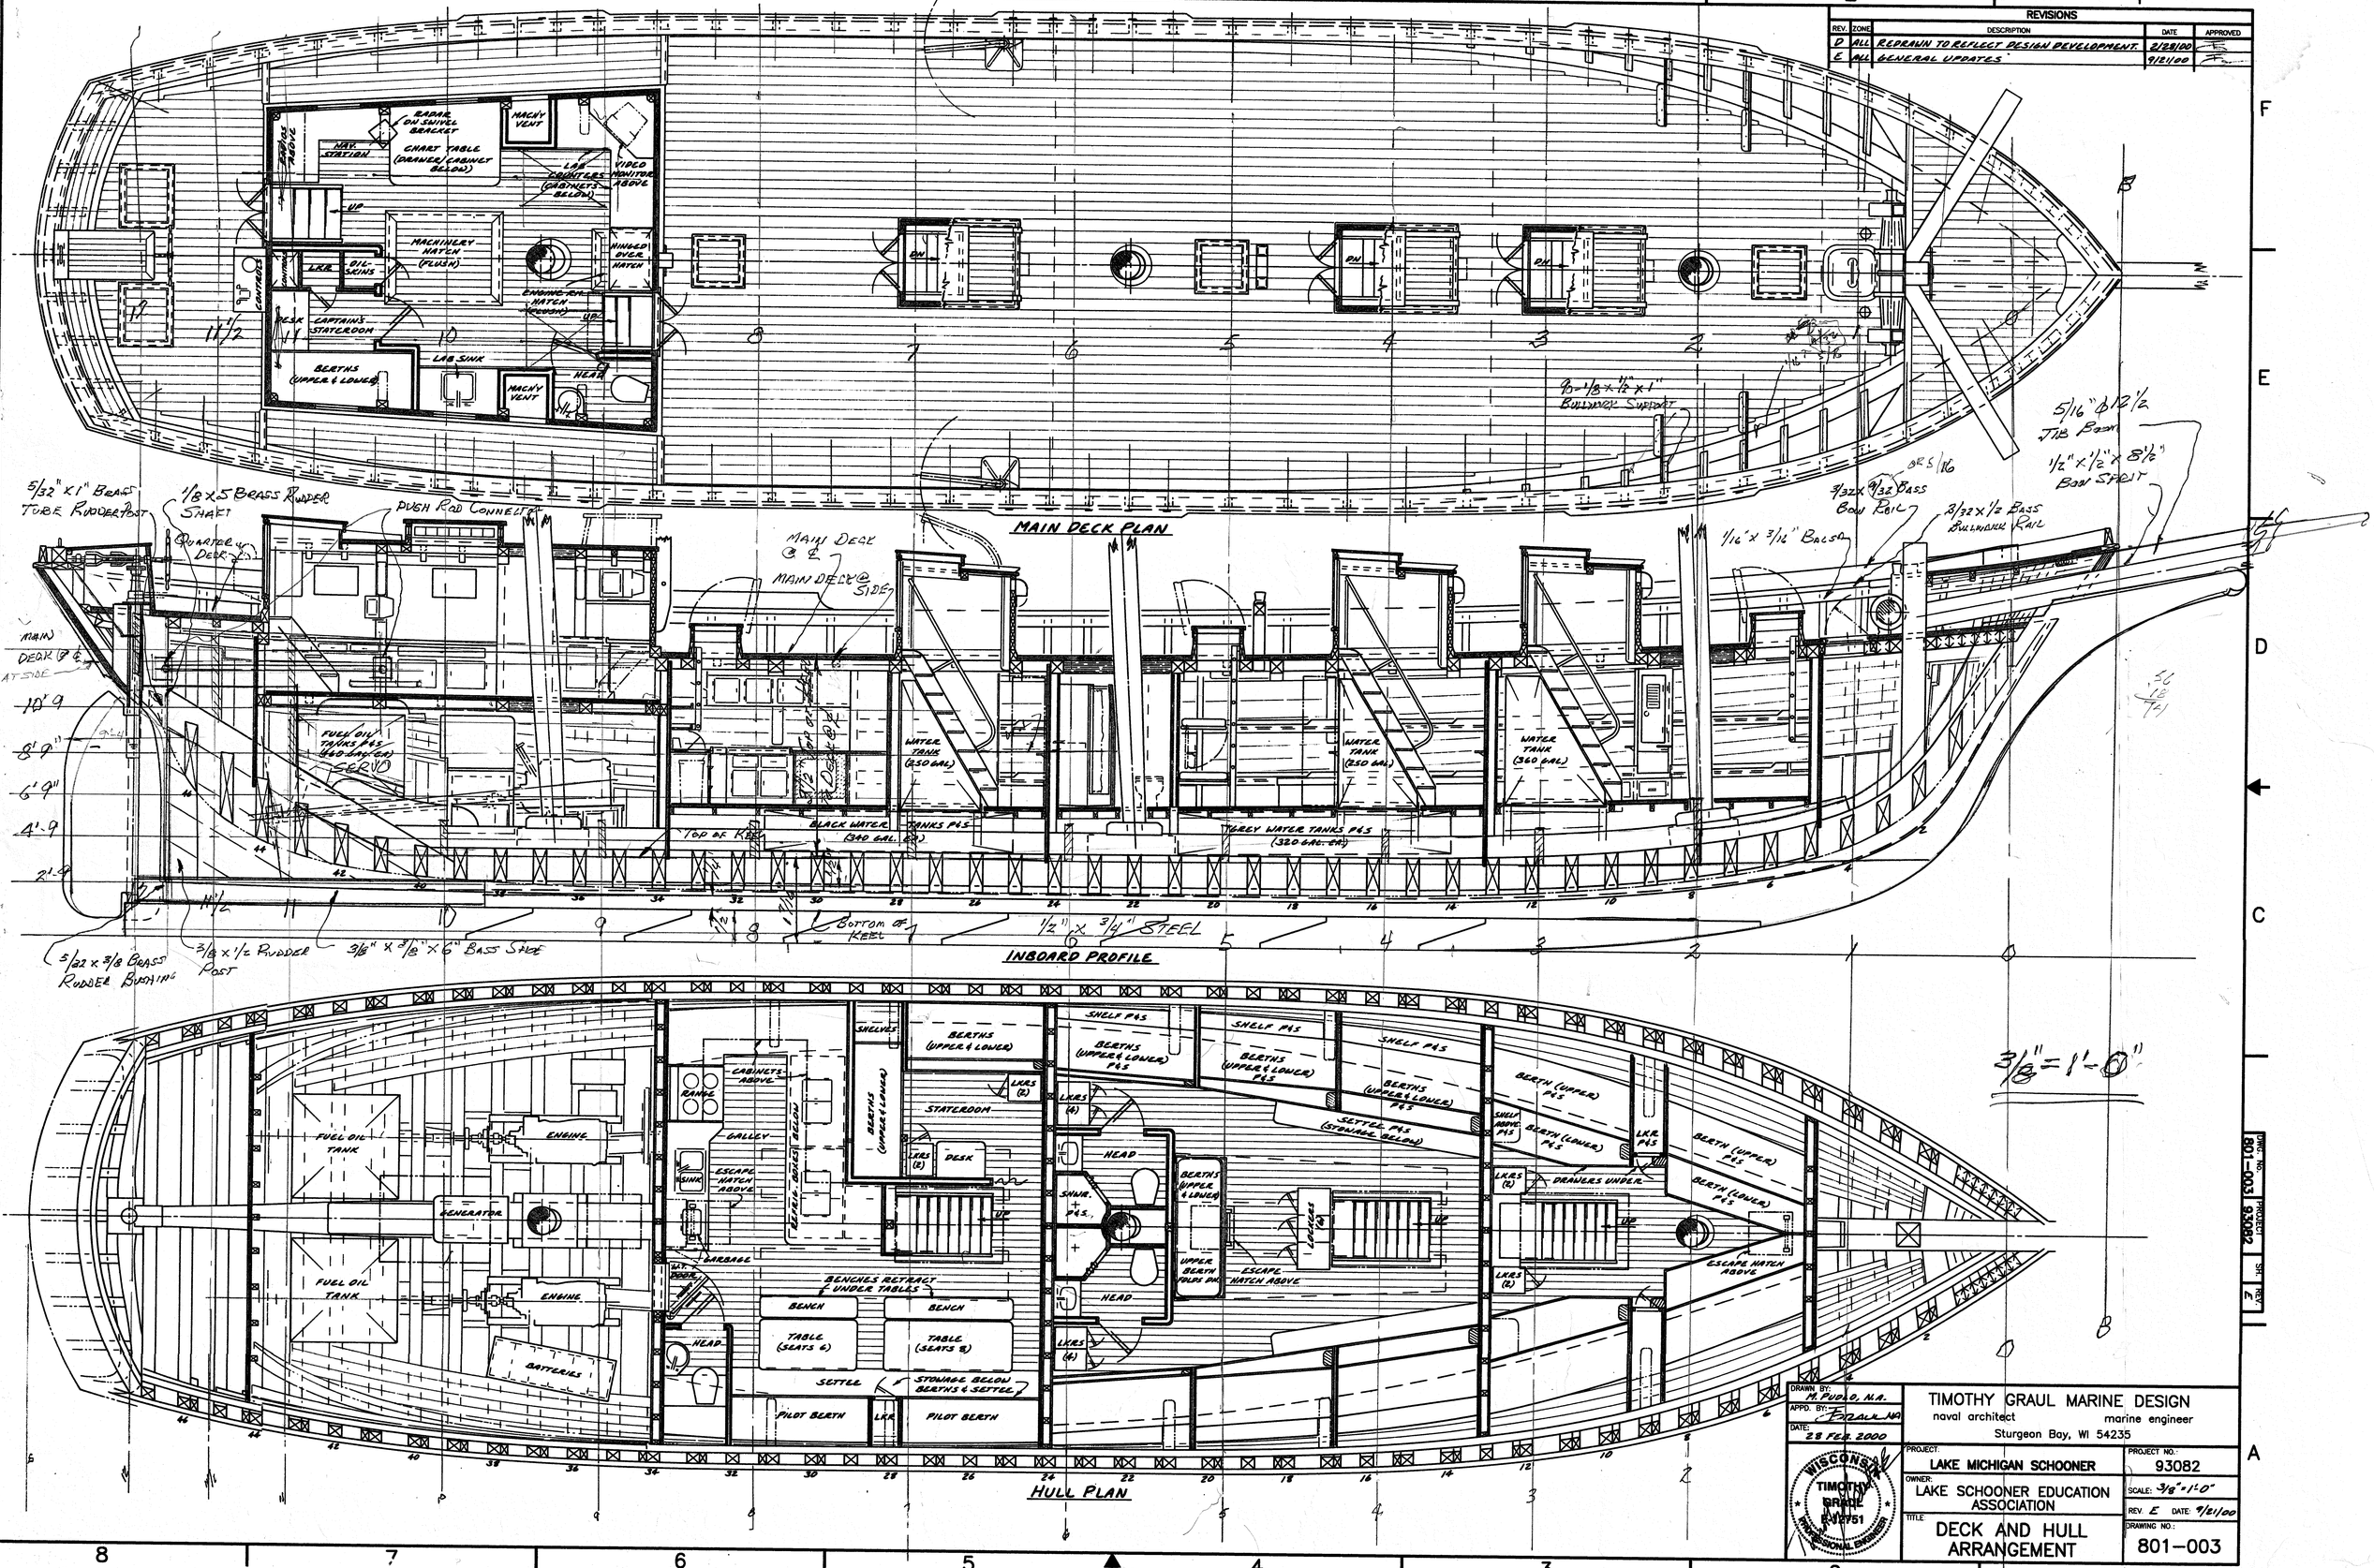

DRAWN BY:	M. Pudlo, N.A.
APPD. BY:	T. Graul, NA
DATE:	28 Feb. 2000

TIMOTHY GRAUL MARINE DESIGN
naval architect marine engineer
Sturgeon Bay, WI 54235

PROJECT:	LAKE MICHIGAN SCHOONER
PROJECT NO.:	93082
OWNER:	LAKE SCHOONER EDUCATION ASSOCIATION
SCALE:	3/8"=1'-0"
REV.	E
DATE:	9/21/00
TITLE:	DECK AND HULL ARRANGEMENT
DRAWING NO.:	801-003

WISCONSIN TIMOTHY GRAUL E-12751 PROFESSIONAL ENGINEER

DWG. NO. 801-003 | PROJECT 93082 | SHT. | REV. E